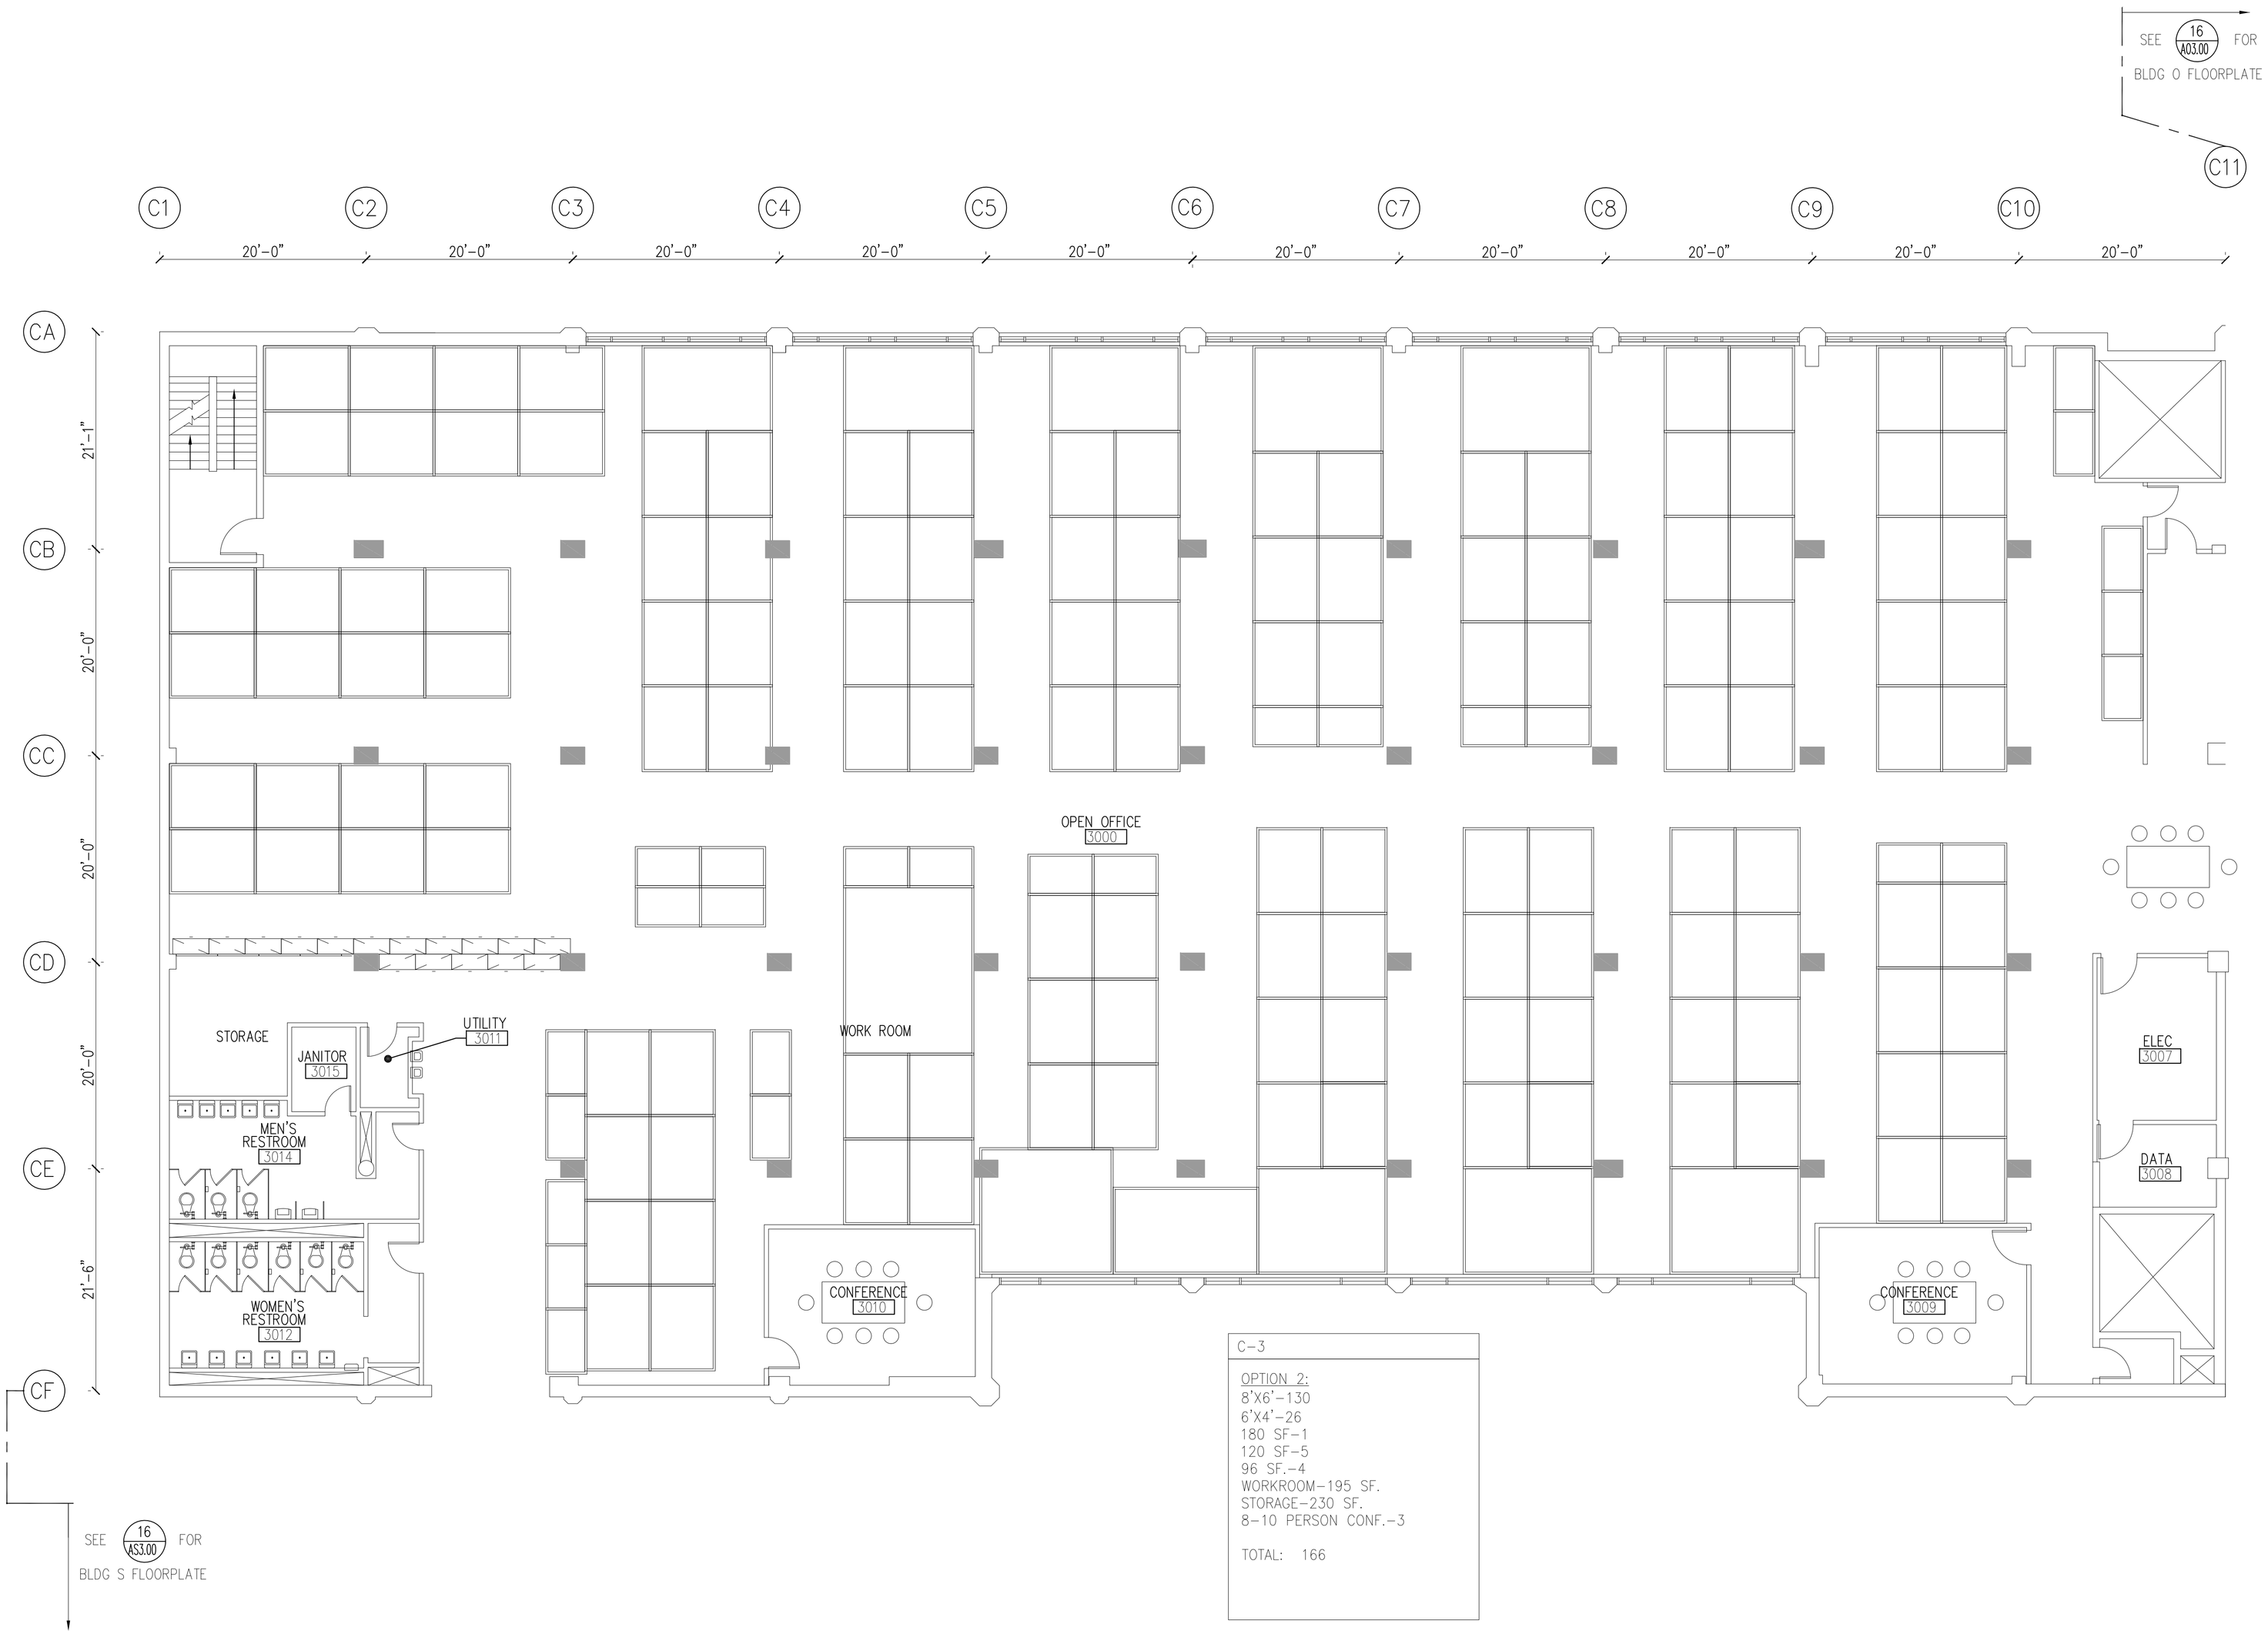

C-3

OPTION 2:
8'X6'-130
6'X4'-26
180 SF-1
120 SF-5
96 SF.-4
WORKROOM-195 SF.
STORAGE-230 SF.
8-10 PERSON CONF.-3

TOTAL: 166

16 BLDG C- FLOOR 3- FURNITURE PLAN

SCALE: 1/8"=1'-0"

NOTE: IF DRAWING SHEET IS NOT 22"X34" THEN DRAWING IS NOT TO SCALE.

DKA
106 Lenora Street
Seattle, WA 98121
PHONE (206) 443-9939
FAX (206) 443-9891
www.dkarch.com

3863 REGISTERED ARCHITECT
DONALD I. KING
STATE OF WASHINGTON

UNIVERSITY OF WASHINGTON TOWER PROPERTIES
4333 BROOKLYN AVE NE
SEATTLE, WA 98185

bd
burgess design | interiors + architecture
1326 Fifth Avenue Suite 500 . Seattle . WA 98101 TEL: 206.587.7120 FAX:206. 587.7122

KEY PLAN
BLDG C BLDG O BLDG S BLDG T

SCHEMATIC DESIGN
PROGRESS PRINT
01/09/08

REVISIONS

NO.	DATE	DESCRIPTION

BLDG C
FLOOR 3
FURNITURE PLAN

DRAWN: JS, DS
CHECKED: JR
PROJECT NO.: 2007-003

S H E E T

AC3.30

© 2007 DKA